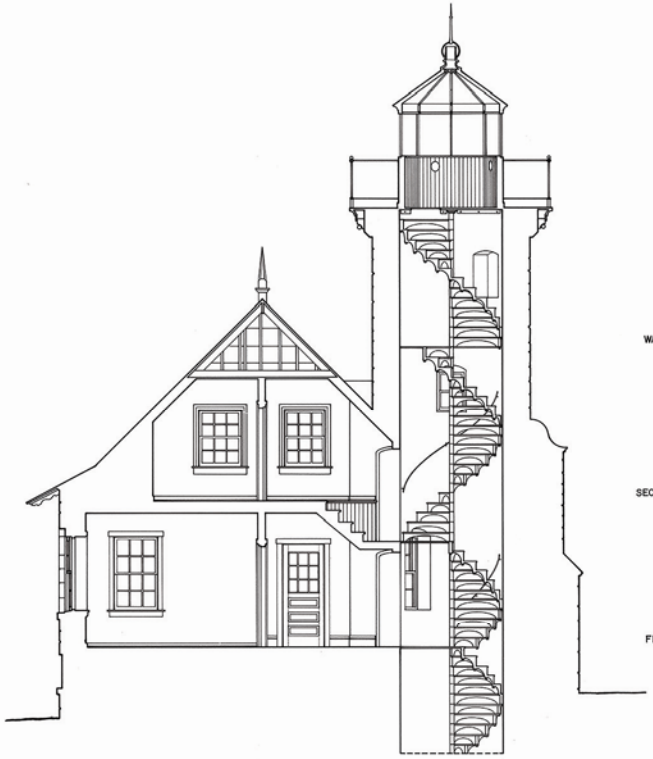

SECTION A-A

FEET 1/4"=1'-0" 0 1 5

METERS 1:48 0 1

MATERIALS:
FOUNDATION— ROUGH CUT STONE
WALL— STUD WITH PLASTER ON LATH
STUD WITH GYPSUM BOARD
ROUGH CUT STONE, FURRED, WITH PLASTER ON LATH
FLOOR— VINYL TILE
ROOF— ASPHALT SHINGLES

SECTION B-B

FEET 1/4"=1'-0" 0 1 5

METERS 1:48 0 1

MATERIALS:
FOUNDATION— ROUGH CUT STONE
WALL— STUD WITH PLASTER ON LATH
STUD WITH GYPSUM BOARD
ROUGH CUT STONE, FURRED, WITH PLASTER ON LATH
FLOOR— VINYL TILE
ROOF— ASPHALT SHINGLES

DRAWN BY: DAVID E. NAILL
ISLE ROYALE LIGHT STATIONS PROJECT
SUMMER 1992
INTERMOUNTAIN REGION
UNITED STATES DEPARTMENT OF THE INTERIOR

NAME AND LOCATION OF STRUCTURE
PASSAGE ISLAND LIGHT STATION, LIGHTHOUSE
ISLE ROYALE NATIONAL PARK
COPPER HARBOR VICINITY
KEWEENAW COUNTY
MICHIGAN

SURVEY NO. MI-385A

HISTORIC AMERICAN BUILDINGS SURVEY
SHEET 5 OF 8 SHEETS

http://loc.gov/pictures/item/mi0350/

Library of Congress www.loc.gov/teachers